SUNSHINE COAST REGIONAL COUNCIL

APPROVED

OPW23/0559 02 Sept 2024

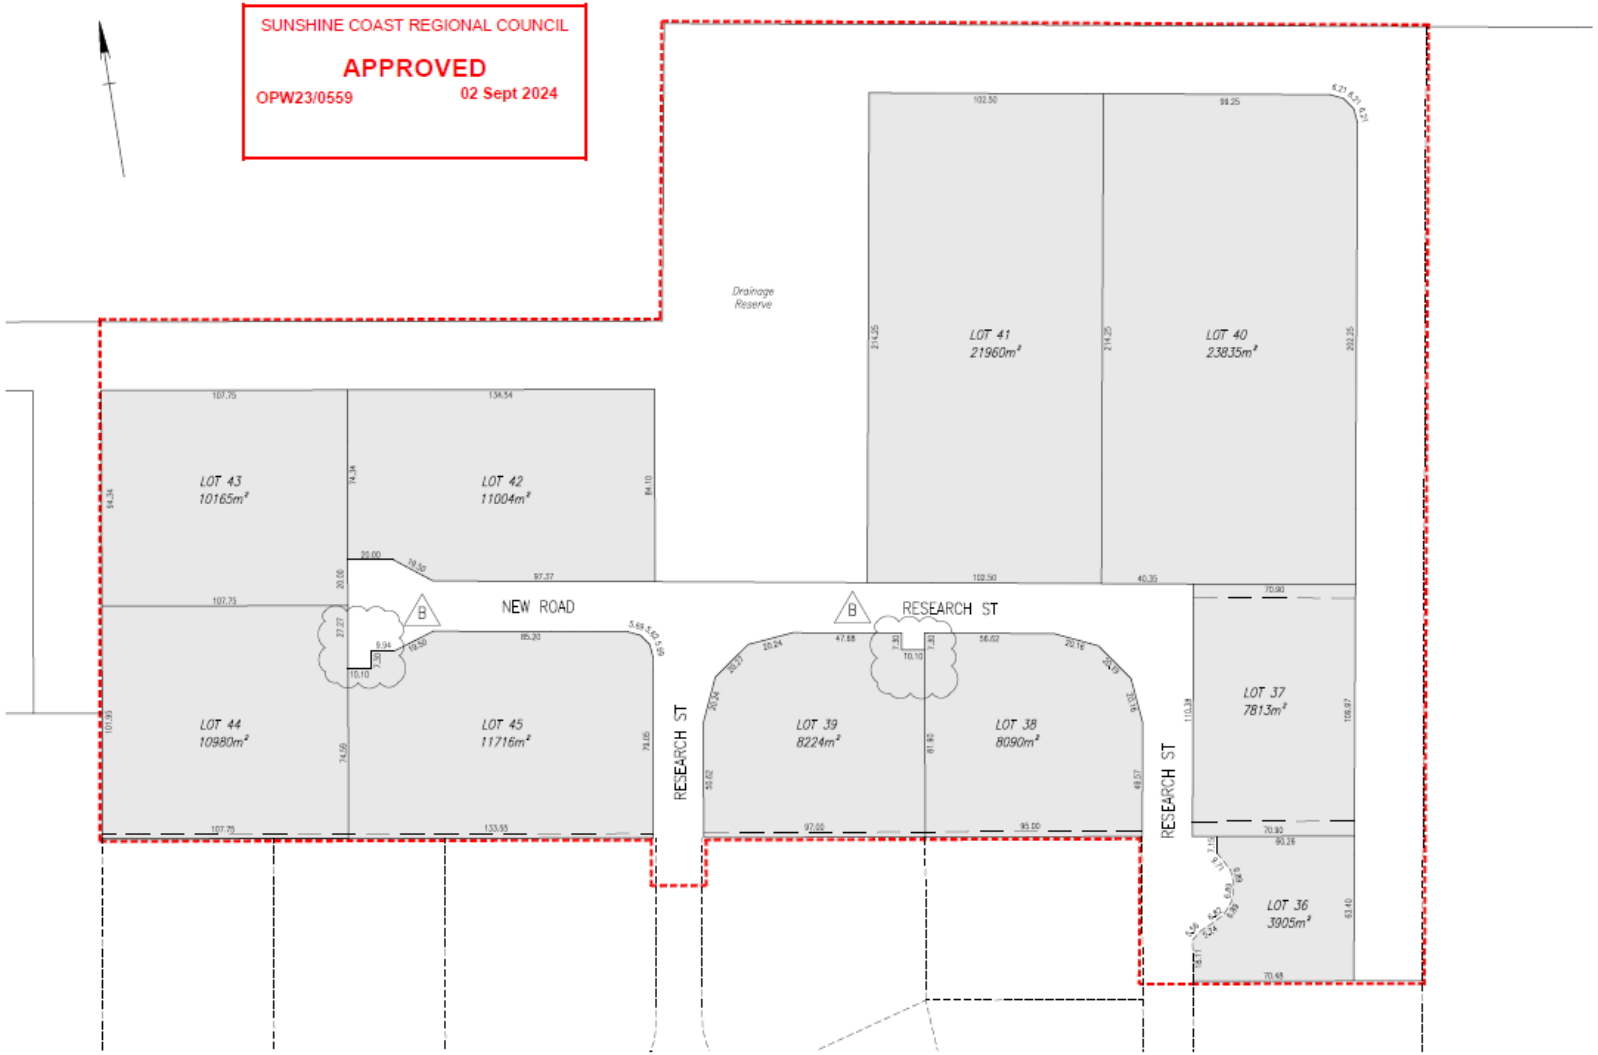

ProjexPartners
PROJECT MANAGEMENT | ENGINEERING | PLANNING
Ph: 1300 759 214 www.projexpartners.com.au

CLIENT
ECONOMIC DEVELOPMENT QUEENSLAND

Rev	Description	Date	Drawn	Design	Check	RPEQ No. & Initial
B	PAD MOUNT AREA ADDED	10/07/24	FRG	LHS	KAP	6343 DAS
A	DETAILED DESIGN	03/04/24	FRG	LHS	KAP	6343 DAS

ENGINEERING CERTIFICATION (RPEQ)

ENG. AREA	NAME	SIGNATURE	No.	DATE
Civil	Daniel Berry	ORIGINAL SIGNED	6343	3/4/2024

SCALE
1:1000 0 20 40 A1
1:2000 A3

COOLUM INDUSTRIAL ESTATE - STAGE 2

DEVELOPMENT PLAN
STAGE 2A

DRAWING NUMBER 149-045-C005

No. IN SET 5 OF 206

REVISION B